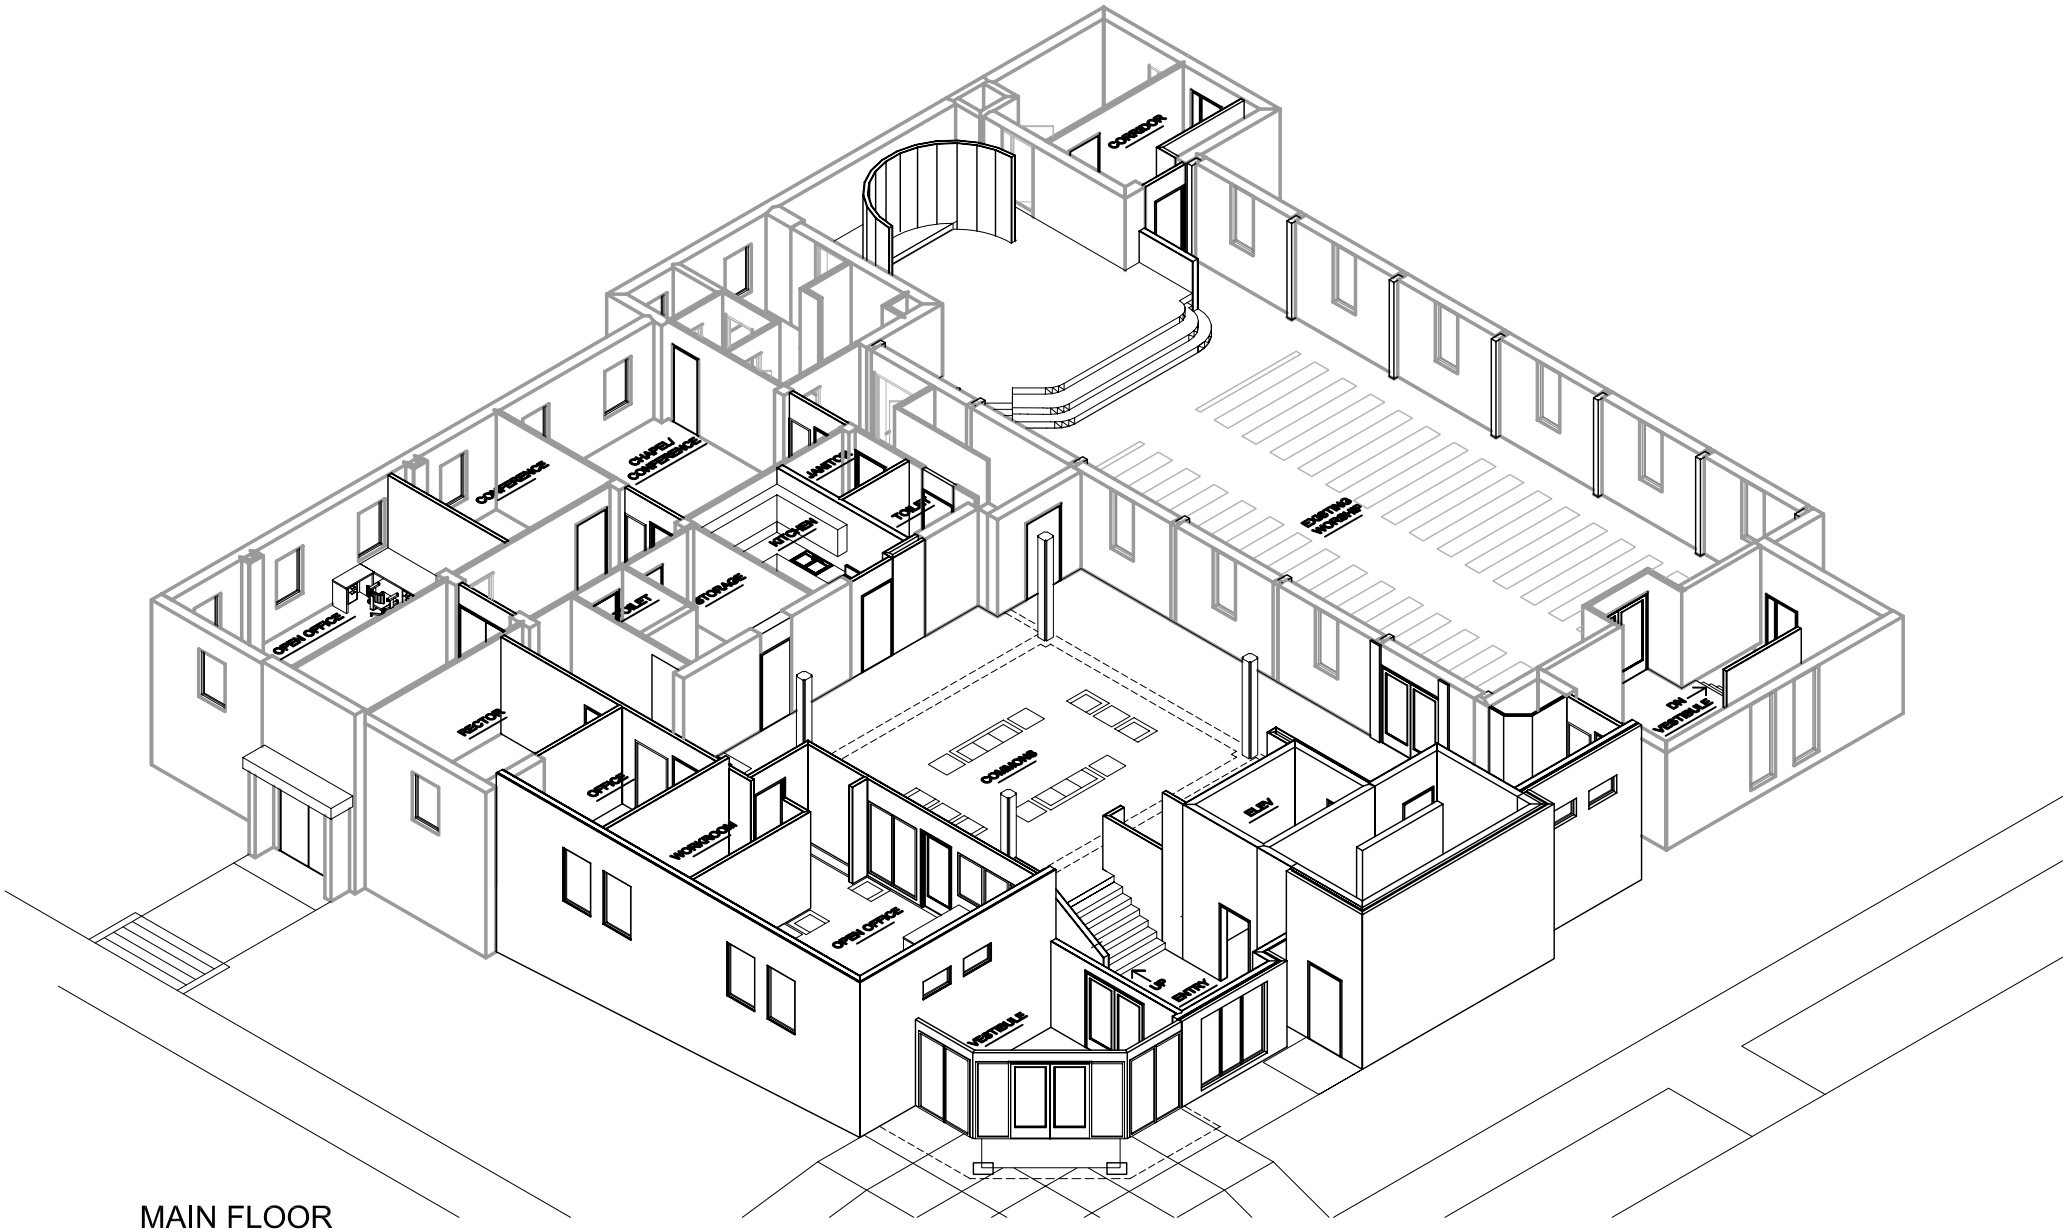


MAIN FLOOR

PRELIMINARY DESIGN FOR:

# MESSIAH EPISCOPAL CHURCH

St. Paul, Minnesota

VANMAN COMPANIES
ARCHITECTS • BUILDERS

12/06/04 COPYRIGHT © 2004 A0330