
VECTORWORKS EDUCATIONAL VERSION

Repertory Light Plot. Northfield Arts Guild Theater

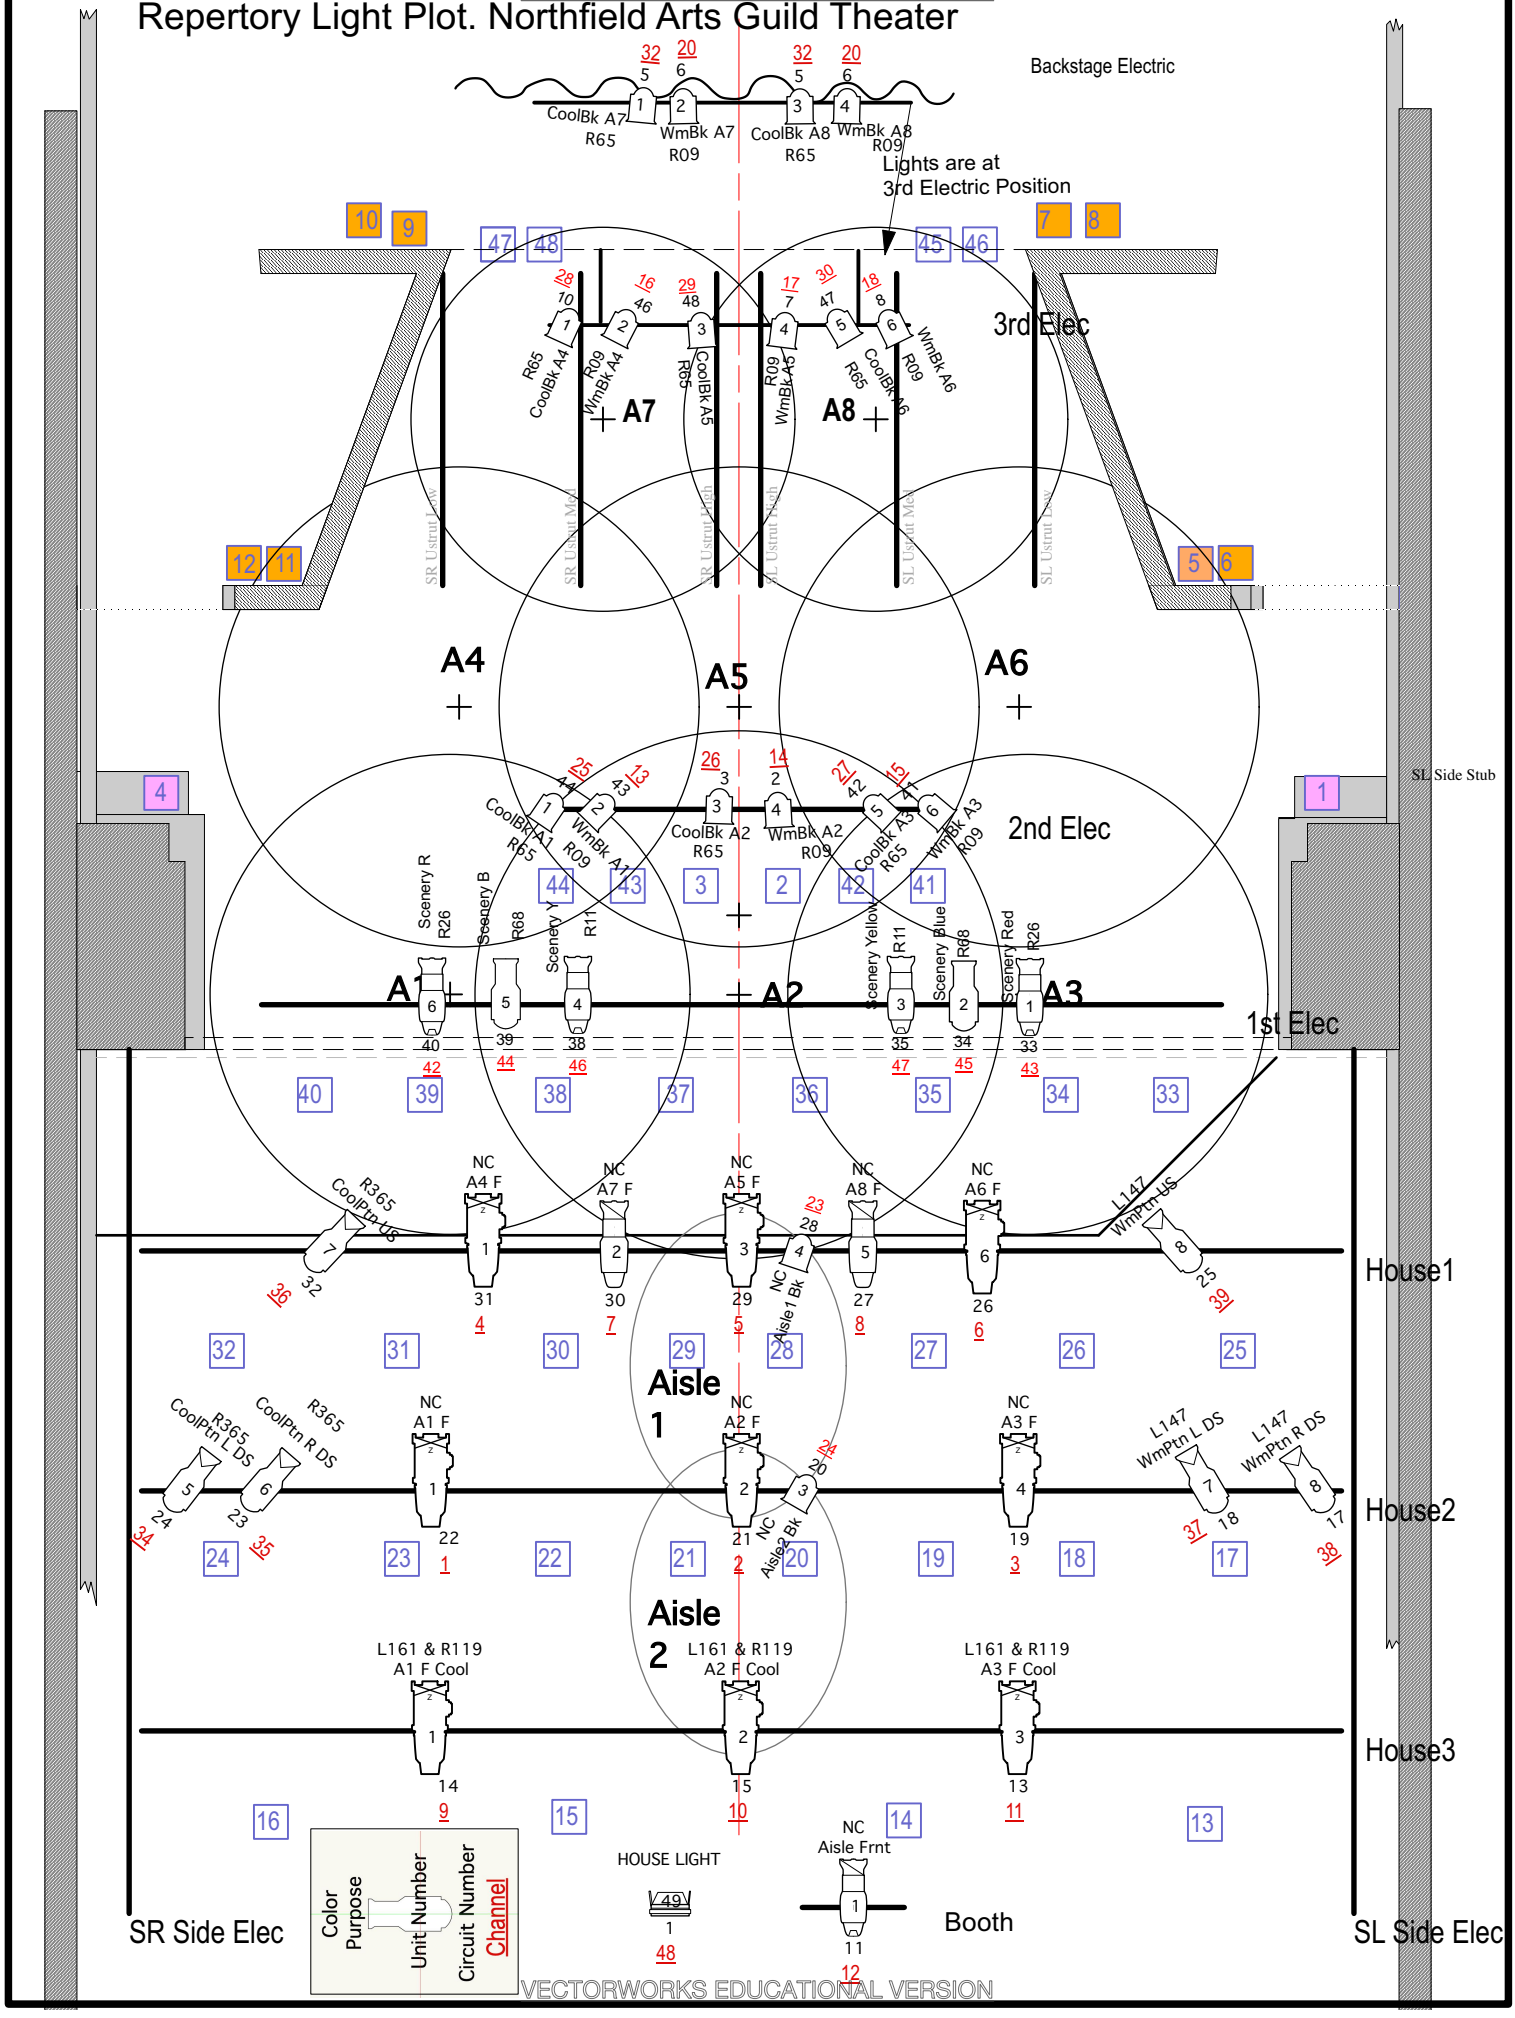


VECTORWORKS EDUCATIONAL VERSION

VECTORWORKS EDUCATIONAL VERSION

Instrument Summary: Arts Guild Rep Plot

Light

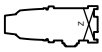
	Altman 6in Fres Use Barndoors on all Fresnels	18 / 21
	Altman 360Q 4.5 x 6	6 / 8
	Altman 360Q 6x9	2 / 5
	ETC Source4 Jr 26deg	1 / 2
	ETC Source4 Jr 36deg	4 / 5
	ETC Source4 Zoom 25-50deg	9 / 9
	Altman Q-Lite	1 / 1

Full Instrument Inventory


6" Fresnel	21*
Altman 6x9	5*
Altman 6x12	1*
Altman 4.5 x 6.	8
Altman 4.5 15/30 zoom	2*
ETC S4 26°	4*
ETC S4 Zoom 25-50	9*
ETC S4 PAR wide	4*
ETC S4 Jr 26°	2*
ETC S4 Jr 36°	5*
14" Scoop	2*
Clubspot Followspot	1*

Theater Circuits

- 8 feet above floor
- 12" above floor
- at hanging position

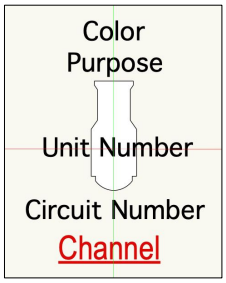

Lighting Key

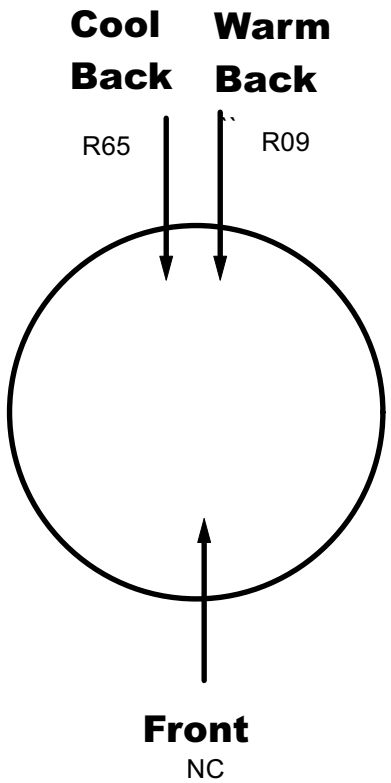

Repertory Light Plot

Northfield Arts Guild Light Plot

Available Online for Viewing and Printing. HERE:
https://www.stolaf.edu/people/bjorklun/Resources/ArtsGuild%20RepLightPlot.pdf

6/12/2026 Scale: 1/4" **1**

B. Bjorklund Revision:

VECTORWORKS EDUCATIONAL VERSION

VECTORWORKS EDUCATIONAL VERSION


Version : June 12, 2026

Channel Hookup

Chan	Circuit N	Purpose	Color	Position	Instrument Type	Wattage	Unit Nun
1	22	A1 F	NC	House2	ETC Source4 Zoom 25-50deg	575W	1
2	21	A2 F	NC	House2	ETC Source4 Zoom 25-50deg	575W	2
3	19	A3 F	NC	House2	ETC Source4 Zoom 25-50deg	575W	4
4	31	A4 F	NC	House1	ETC Source4 Zoom 25-50deg	575W	1
5	29	A5 F	NC	House1	ETC Source4 Zoom 25-50deg	575W	3
6	26	A6 F	NC	House1	ETC Source4 Zoom 25-50deg	575W	6
7	30	A7 F	NC	House1	ETC Source4 Jr 26deg	575W	2
8	27	A8 F	NC	House1	ETC Source4 Jr 26deg	575W	5
9	14	A1 Front Cool	L161 & R119	House3	ETC Source4 Zoom 25-50deg	575W	1
10	15	A2 Front Cool	L161 & R119	House3	ETC Source4 Zoom 25-50deg	575W	2
11	13	A3 Front Cool	L161 & R119	House3	ETC Source4 Zoom 25-50deg	575W	3
12	11	Aisle Frnt	NC	Booth	ETC Source4 Jr 36deg	575W	1
13	43	WmBk A1	R09	2nd Elec	Altman 6in Fres	750W	2
14	2	WmBk A2	R09	2nd Elec	Altman 6in Fres	750W	4
15	41	WmBk A3	R09	2nd Elec	Altman 6in Fres	750W	6
16	46	WmBk A4	R09	3rd Elec	Altman 6in Fres	750W	2
17	7	WmBk A5	R09	3rd Elec	Altman 6in Fres	750W	4
18	8	WmBk A6	R09	3rd Elec	Altman 6in Fres	750W	6
19							
20	6	WmBk A7&8	R09	Backstage Electric	Altman 6in Fres	750W	2&4
23	28	Aisle1 Bk	NC	House1	Altman 6in Fres	750W	4
24	20	Aisle2 Bk	NC	House2	Altman 6in Fres	750W	3
25	44	CoolBk A1	R65	2nd Elec	Altman 6in Fres	750W	1
26	3	CoolBk A2	R65	2nd Elec	Altman 6in Fres	750W	3
27	42	CoolBk A3	R65	2nd Elec	Altman 6in Fres	750W	5
28	10	CoolBk A4	R65	3rd Elec	Altman 6in Fres	750W	1
29	48	CoolBk A5	R65	3rd Elec	Altman 6in Fres	750W	3
30	47	CoolBk A6	R65	3rd Elec	Altman 6in Fres	750W	5
31							
32	5	CoolBk A7&8	R65	Backstage Electric	Altman 6in Fres	750W	3
34	24	CoolPtn DSL	R365	House2	Alt 360Q 4.5 x 6	750W	5
35	23	CoolPtn DS	R365	House2	Alt 360Q 4.5 x 6	750W	6
36	32	CoolPtn US	R365	House1	Alt 360Q 4.5 x 6	750W	7
37	18	WmPtn DSL	L147	House2	Alt 360Q 4.5 x 6	750W	7
38	17	WmPtn DSR	L147	House2	Alt 360Q 4.5 x 6	750W	8
39	25	WmPtn US	L147	House1	Alt 360Q 4.5 x 6	750W	8
42	40	Scenery R	R26	1st Elec	ETC Source4 Jr 36deg		6
43	33	Scenery R	R26	1st Elec	ETC Source4 Jr 36deg		3
44	39	Scenery B	R68	1st Elec	Alt 360Q 6x9	750W	5
45	34	Scenery B	R68	1st Elec	Alt 360Q 6x9.		2
46	38	Scenery Y	R11	1st Elec	ETC Source4 Jr 36deg		4
47	35	Scenery Y	R11	1st Elec	ETC Source4 Jr 36deg		1
48	1	HOUSE LIGHT			Q-Lite	1kw	49

VECTORWORKS EDUCATIONAL VERSION

VECTORWORKS EDUCATIONAL VERSION

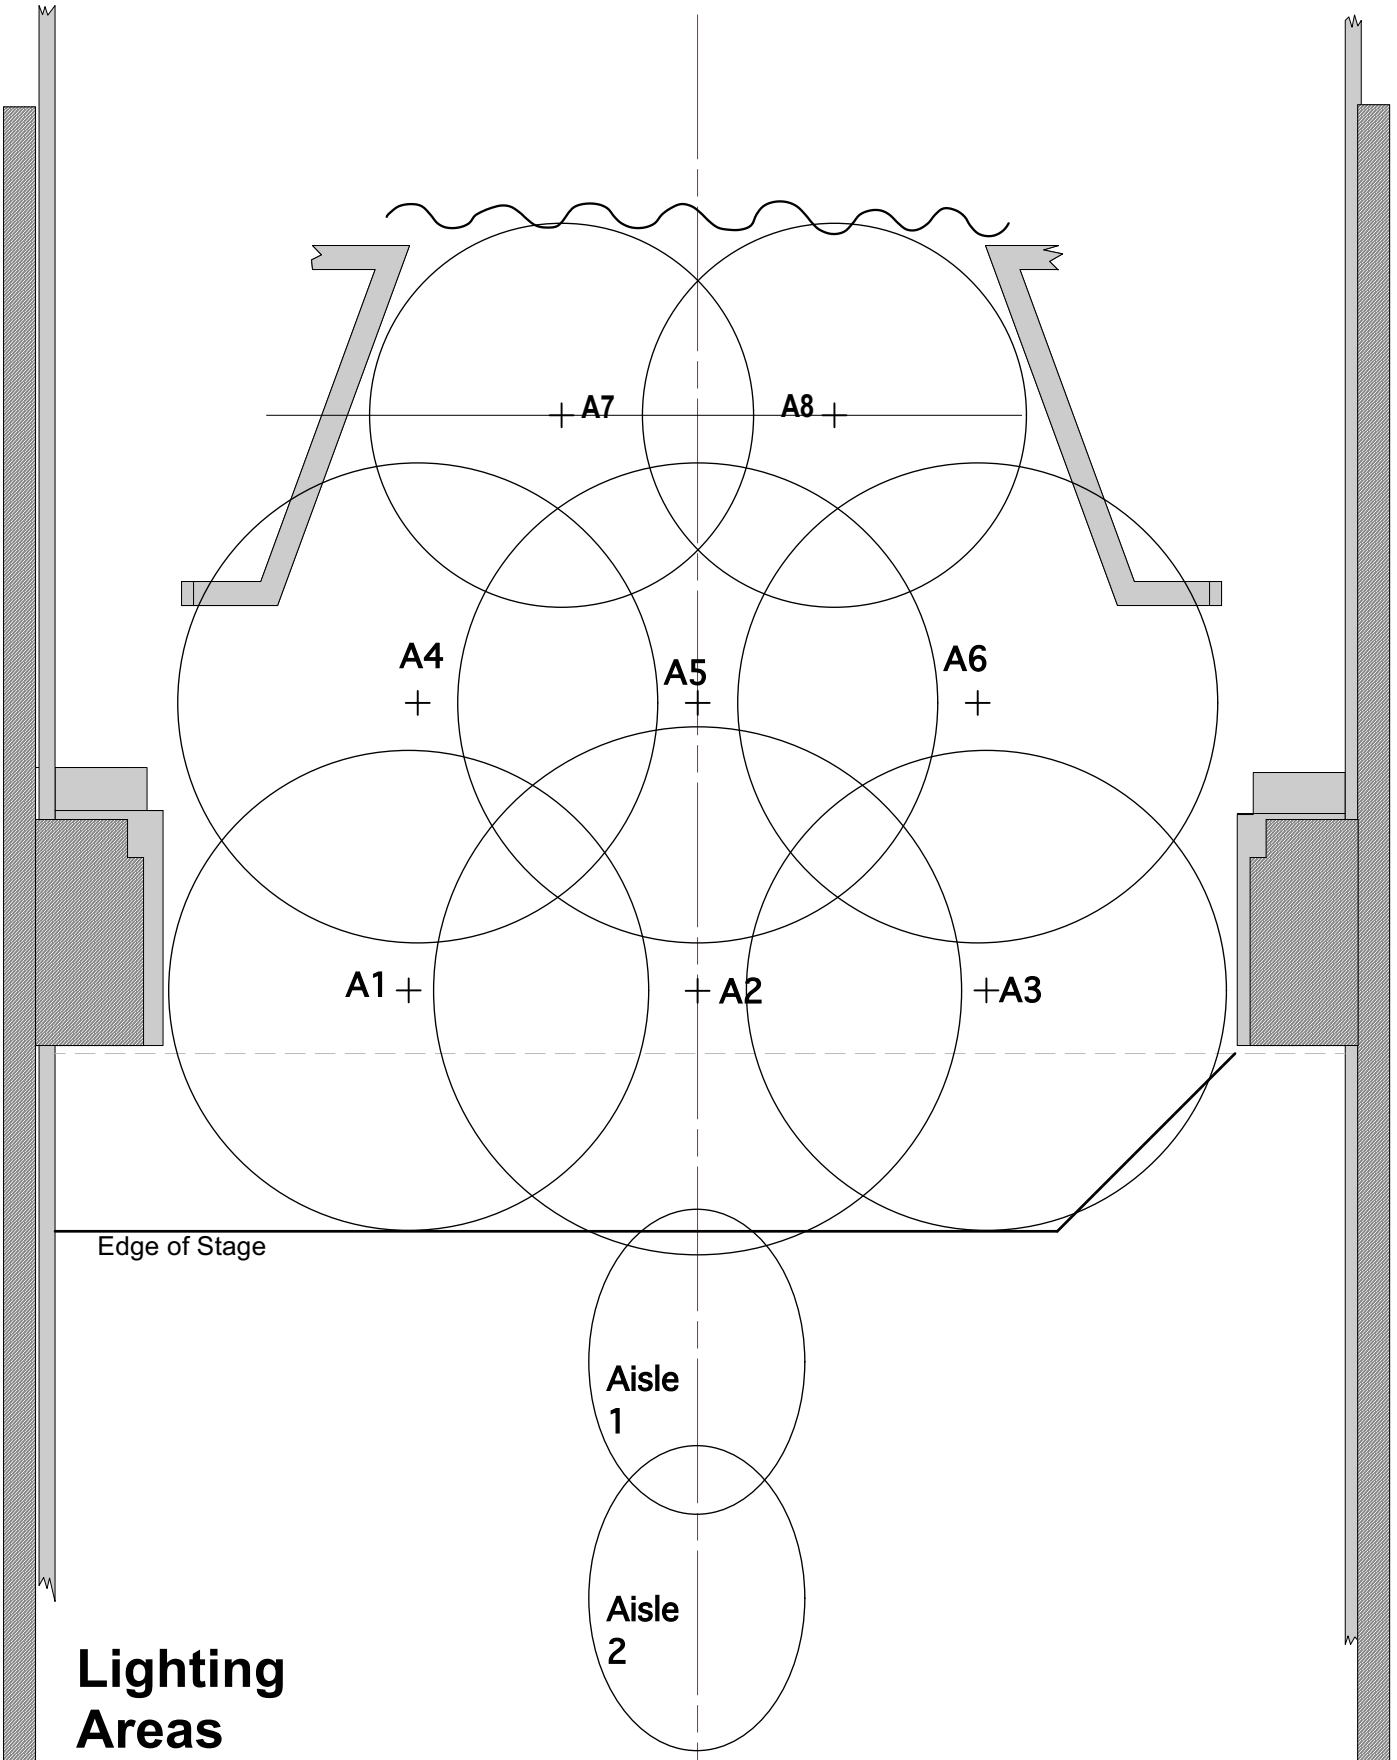

Lighting Areas

AREA LOCATIONS

	A1	A2	A3	A4	A5	A6	A7	A8
Stage Edge to Area Center	5'0"	5'0"	5'0"	11'0"	11'0"	11'0"	17'0"	17'0"
Center Line to Area Center	6'0"	0	6'0"	5'10"	0	5'10"	2'10"	2'10"

VECTORWORKS EDUCATIONAL VERSION