Haugen Theatre: Arena Configuration Scale: 1/4" = 1'-0"

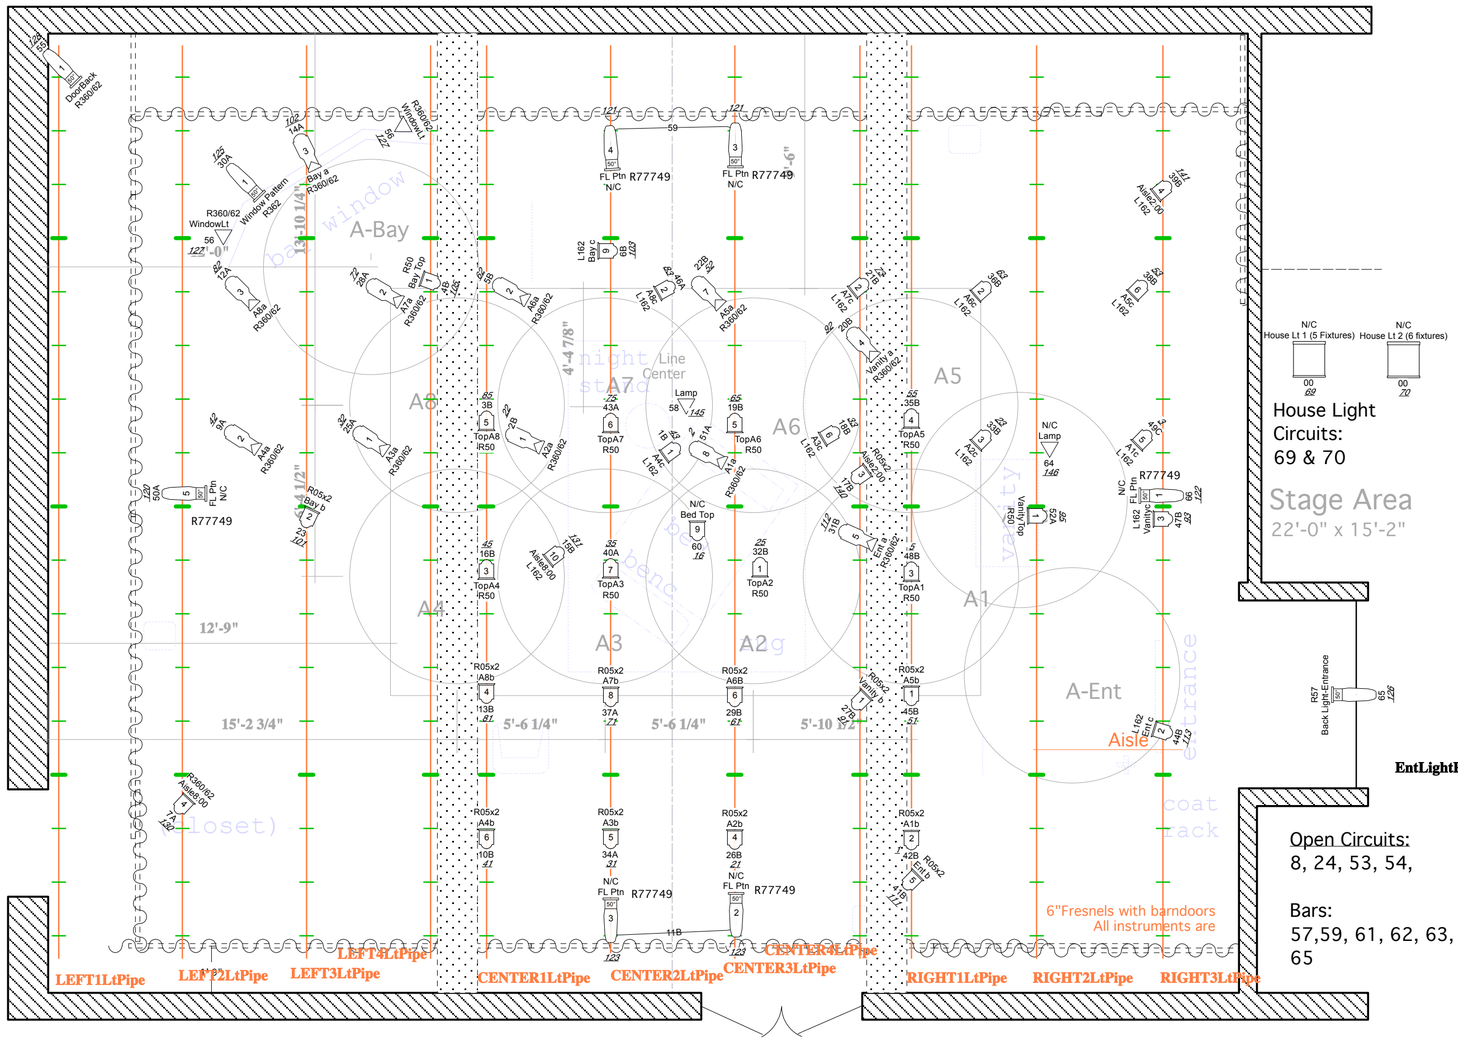

Light Key

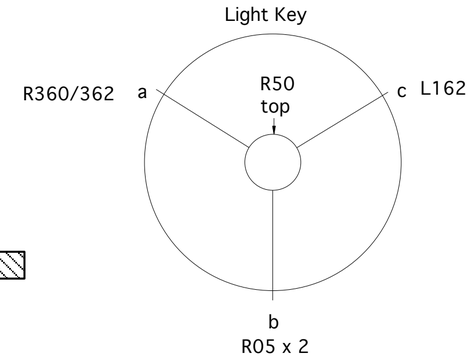

Instruments	Num In Inventory	Used	Remaining
65Q 6" Fres	100	37	63
Alt 360Q 4.5 x 6	24	11	13
SL50	30	7	23

N/C House Lt 1 (5 Fixtures) — 00 / 69

N/C House Lt 2 (6 fixtures) — 00 / 70

House Light Circuits: 69 & 70

Stage Area

22'-0" x 15'-2"

Open Circuits:
8, 24, 53, 54,

Bars:
57,59, 61, 62, 63, 65

The Maids	
St. Olaf Haugen Theater	
Light Plot	
2/08/07 Scale: 1/4"=1' unless noted	1
B. Bjorklund Revision: 2/08/07	