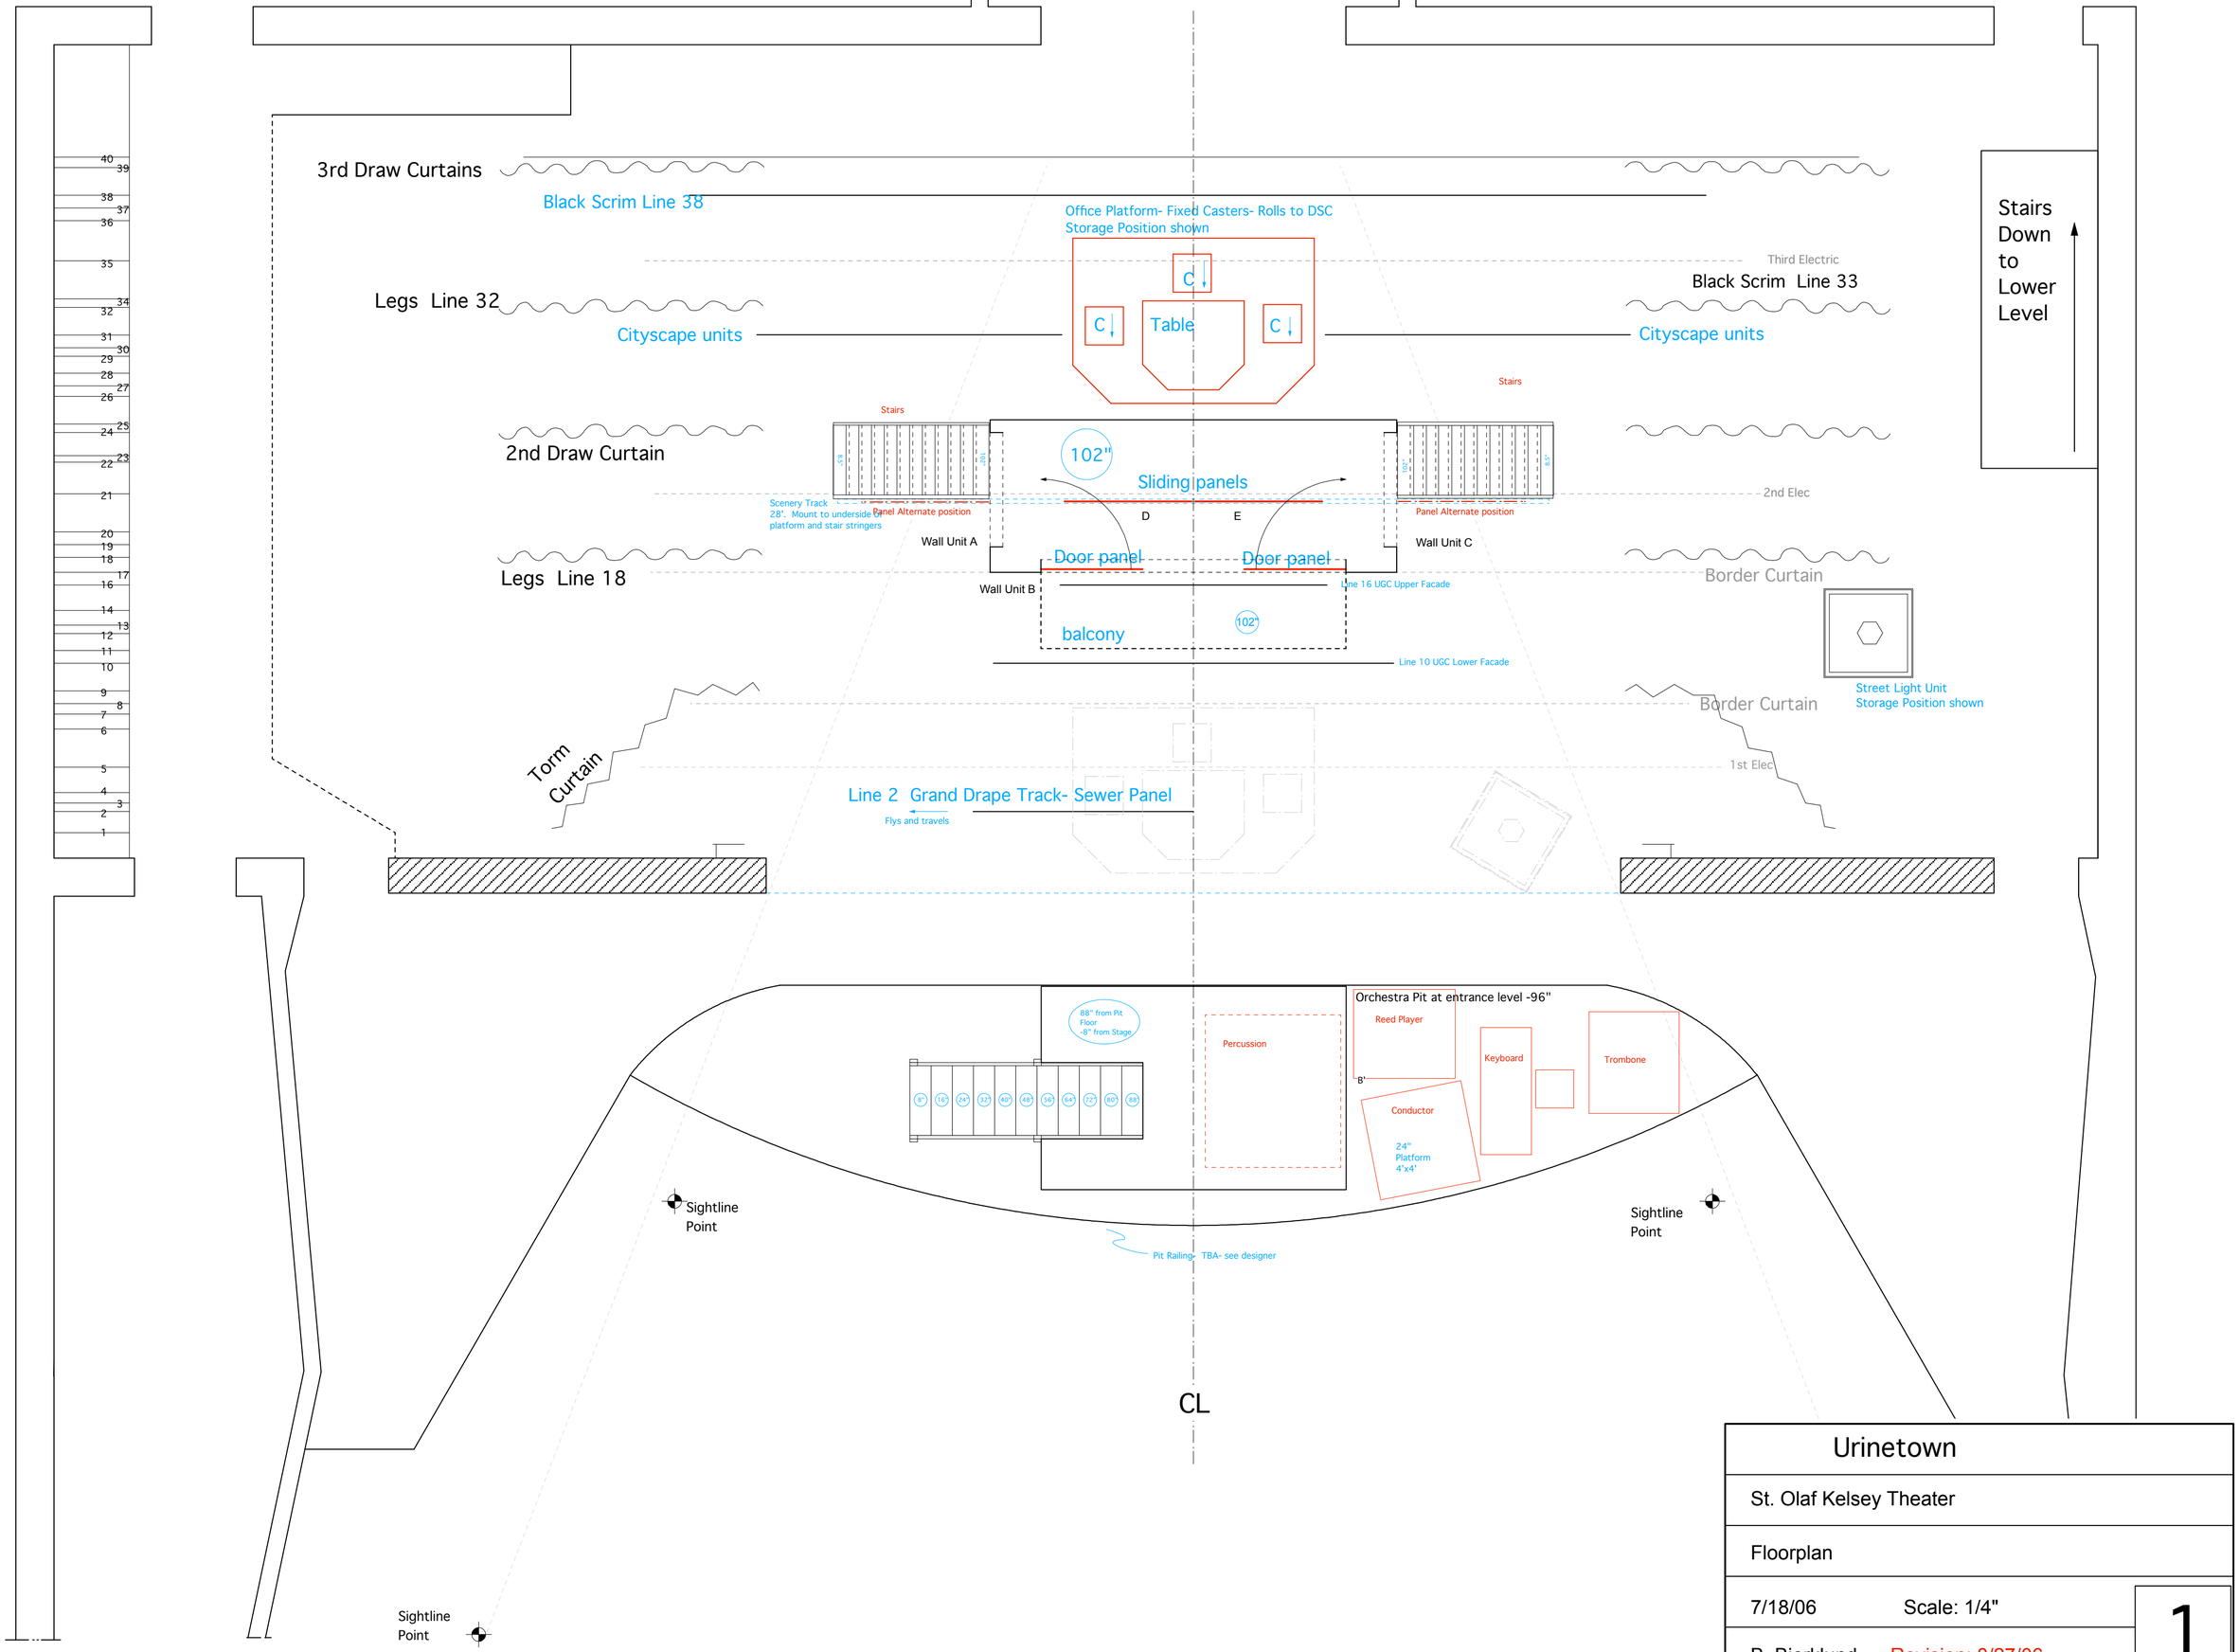

Urinetown	
St. Olaf Kelsey Theater	
Floorplan	
7/18/06	Scale: 1/4"
B. Bjorklund	Revision: 8/27/06

1